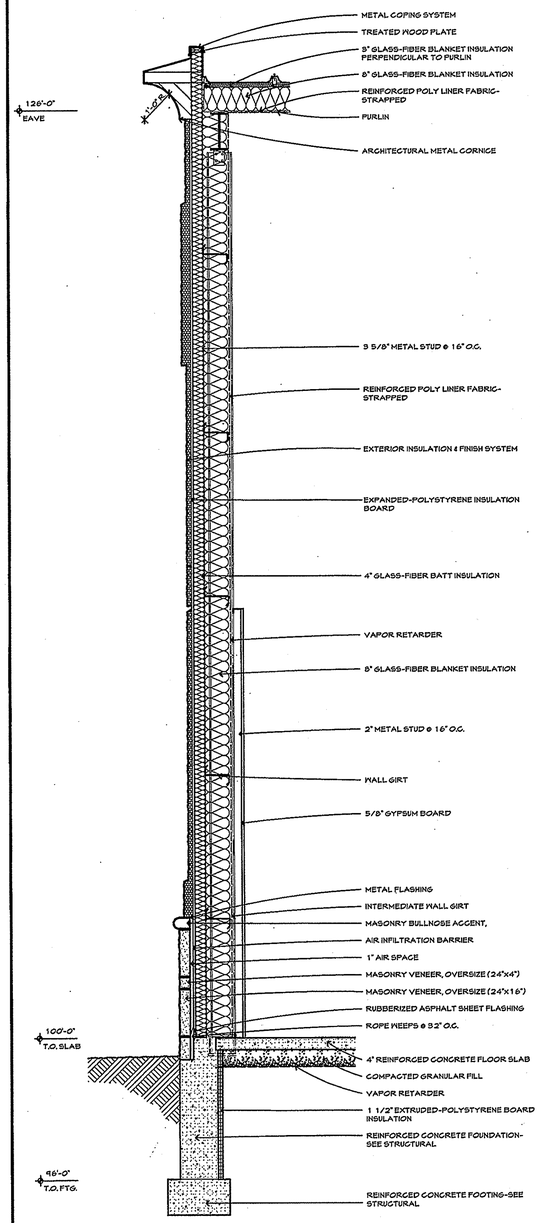

1 A4.2 **Wall Section**
Scale 1/2" = 1' - 0"

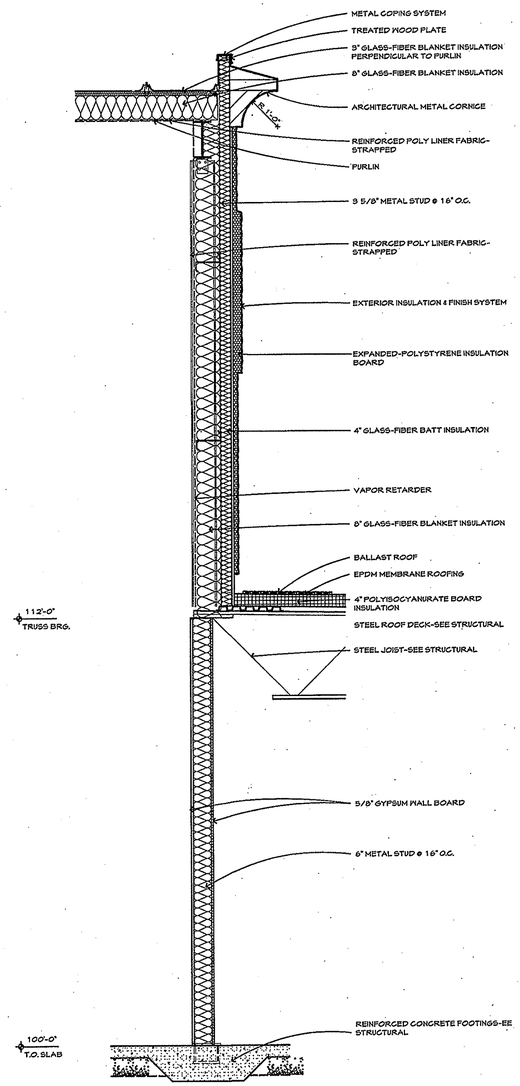

2 A4.2 **Wall Section**
Scale 1/2" = 1' - 0"

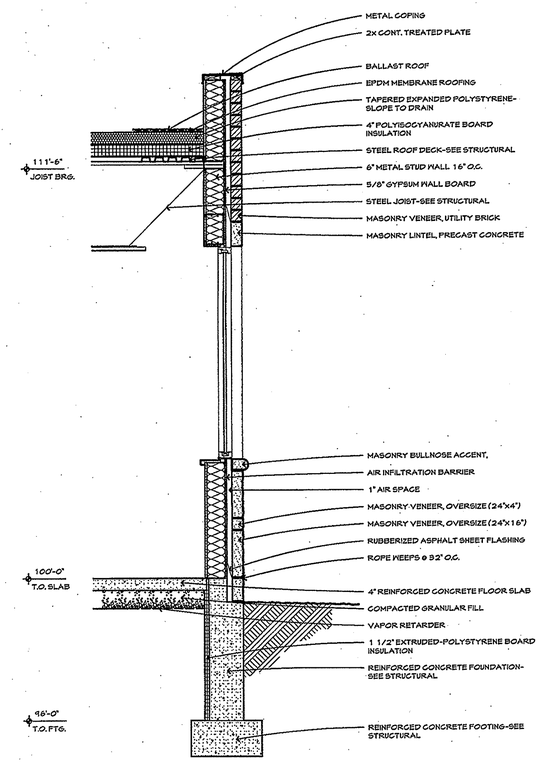

3 A4.2 **Wall Section**
Scale 1/2" = 1' - 0"

NEGEN
COMMERCIAL RESIDENTIAL
ARCHITECTS
STUDIO 22517 178th Ave.
ADDRESS/OFFICE Suite 200
Cold Spring, Minnesota 56320
TELEPHONE 320.685.3304
FACSIMILE 320.685.4039
WEB www.negenarchitects.com

Mount Olivet
Assembly of God
14201 Cedar Avenue South
Apple Valley, MN 55124
952.432.4332

REVISION	DATE

I hereby certify that this plan, specification, or report was prepared by me or under my direct supervision and that I an a duly Licensed Architect under the laws of the State of Minnesota.
Print Name:
Signature:
Date: 2-13-2007 License No: 41407

Wall Sections

COMM. NO.:	50714
SCALE:	---
DATE:	FEBRUARY 13, 2007
DRAWN BY:	---

BID DOCUMENTS

A4.2