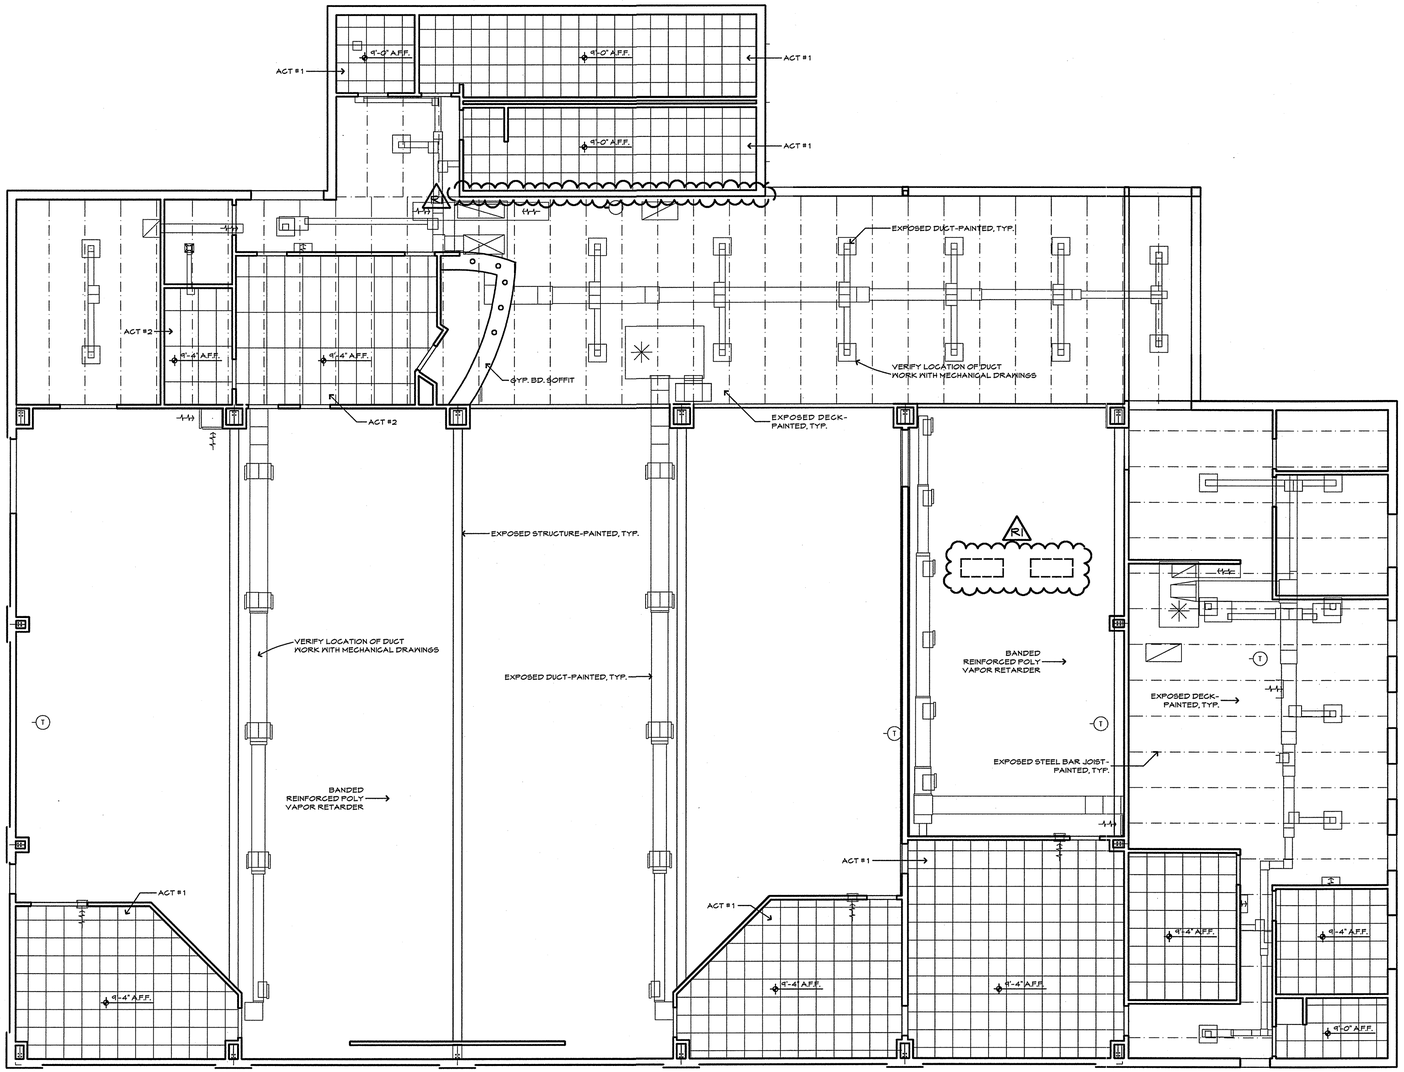


1
A7.1

## RCP Plan

Scale 1/8" = 1' - 0"

NEGEN
COMMERCIAL • RESIDENTIAL
ARCHITECTS
STUDIO: 22517 178th Ave.
CORRESPONDENCE: Suite 200
Cold Spring, Minnesota 56320
TELEPHONE: 320.685.3304
FACSIMILE: 320.685.4009
WEB: www.negenarchitects.com

Mount Olivet
Assembly of God
14201 Cedar Avenue South
Apple Valley, MN 55124
952.432.4332

| REVISION | DATE |
|---|---|
| R1 | JUNE 20, 2007 |

I hereby certify that this plan, specification, or report was prepared by me or under my direct supervision and that I an a duly Licensed Architect under the laws of the State of Minnesota.
Print Name:
Signature:

Date: February 13, 2007 License No: 41402

# Reflected Ceiling Plan

| | |
|---|---|
| COMM. NO.: | 50714 |
| SCALE: | --- |
| DATE: | FEBRUARY 13, 2007 |
| DRAWN BY: | --- |

BID DOCUMENTS

# A7.1