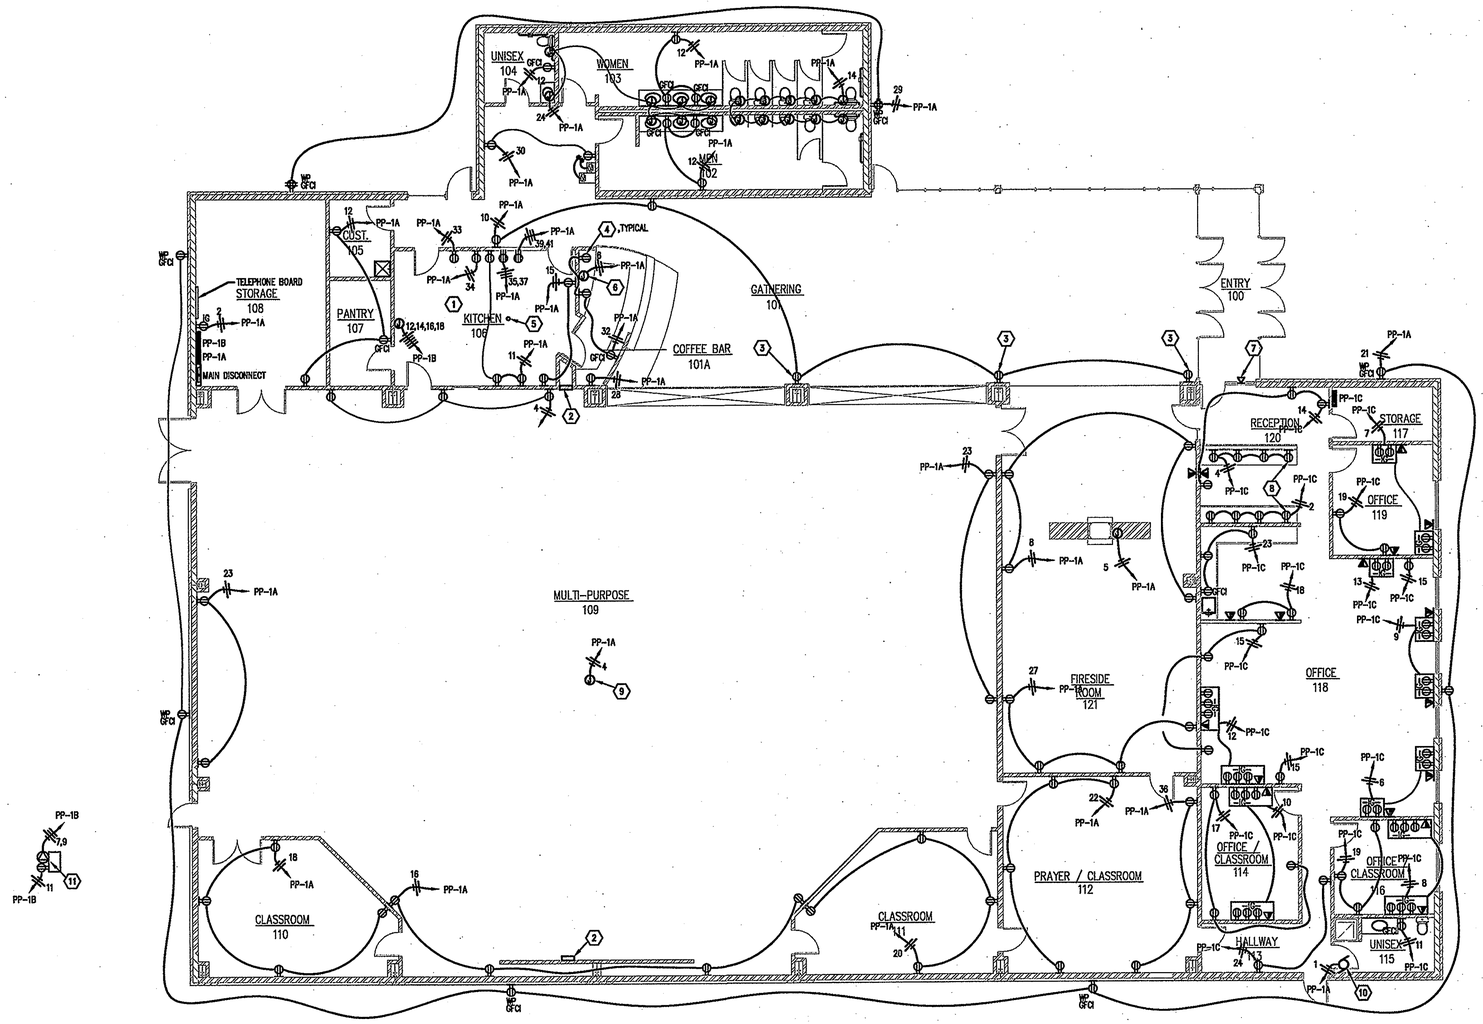

1 E1.1 POWER PLAN

SCALE: 1/8 = 1'-0"

GENERAL POWER NOTES

1. SEE SHEET E1.2 FOR ROOF POWER PLAN.
2. SEE SHEET E1.3 FOR REQUIRED CONDUIT BOXES AND CONDUIT ROUTING.
3. REFER TO SHEET E0.2, ELECTRICAL SPECIFICATIONS, FOR INFORMATION REGARDING OUTDOOR OUTLETS, IG RECEPTACLES, AND DATA/PHONE OUTLETS.
4. PANELBOARD LOCATIONS SHOWN FOR REFERENCE ONLY. SEE SHEET E6.1 FOR MORE DETAILED INFORMATION.

POWER PLAN NOTES

1. ALL 120V RECEPTACLES IN KITCHEN (ROOM 106) SHALL BE GFCI PROTECTED.
2. AUDIO SYSTEM PANEL MOUNTED IN WALL 48" A.F.F. OWNER TO SPECIFY PANEL COMPONENTS NEEDED FOR SYSTEM. ELECTRICAL CONTRACTOR TO CONFIRM WITH OWNER NECESSARY COMPONENTS, CONDUITS, ETC. NEEDED FOR THIS SYSTEM.
3. MOUNT RECEPTACLES ON COLUMN 10'-0" A.F.F.
4. MOUNT RECEPTACLES FOR COFFEE COUNTERTOP AREA 48" A.F.F.
5. ELECTRICAL CONTRACTOR TO STUB 3/4" PVC CONDUIT IN FLOOR FROM PANEL PP-1B TO LOCATION SHOWN FOR FUTURE ISLAND RECEPTACLES.
6. JUNCTION BOX FOR MENU SIGN. ELECTRICAL CONTRACTOR TO VERIFY IN FIELD CORRECT MOUNTING HEIGHT.
7. MOUNT TELEPHONE BOX 24" A.F.F. RUN CONDUIT FOR BOX IN ADJACENT WALL.
8. RECEPTACLES SHOWN FOR COUNTERTOP IN THIS AREA ARE A STRIP TYPE OUTLET. MOUNT ABOVE COUNTERTOP.
9. JUNCTION BOX FOR CEILING PROJECTOR. ELECTRICAL CONTRACTOR TO RUN CONDUIT FROM PROJECTOR TO RACK FOR SOUND SYSTEM.
10. CEILING MOUNTED WATER HEATER. REFER TO MECHANICAL PLANS FOR CORRECT LOCATION.
11. POLE MOUNTED RV RECEPTACLE. ELECTRICAL CONTRACTOR TO PROVIDE A 50A AND A 20A RECEPTACLE.

NEGEN ARCHITECTS
STUDIO 22517 178th Ave. Suite 200
Cold Spring, Minnesota 56320
TELEPHONE 320.685.3304
FACSIMILE 320.685.4039

CONSULTANTS

DUFFY ENGINEERING AND ASSOCIATES, INC.
STRUCTURAL – CIVIL – SURVEYING –
MECHANICAL – ELECTRICAL
350 Highway 10 South Suite 101 St.
Cloud, MN 56304
Phone: (320) 259-6575
Fax: (320) 259-6991
Email: mail@duffyeng.com

Mount Olivet Assembly of God
14201 Cedar Avenue South
Apple Valley, MN 55124
952.432.4332

REVISION DATE

I hereby certify that this plan, specification or report was prepared by me or under my direct supervision and that I am a duly Licensed Engineer under the laws of the state of Minnesota.

R. Scott Jones

R. Scott Jones, P.E.

02/09/2007 Date

25389 License No.

POWER PLAN

PROJECT NO.:	06752
SCALE:	AS NOTED
DATE:	02/09/2007
DRAWN BY:	ALR
CHECKED BY:	RSJ

DESIGN DEVELOPMENT

E1.1

Duffy Project File: 06752