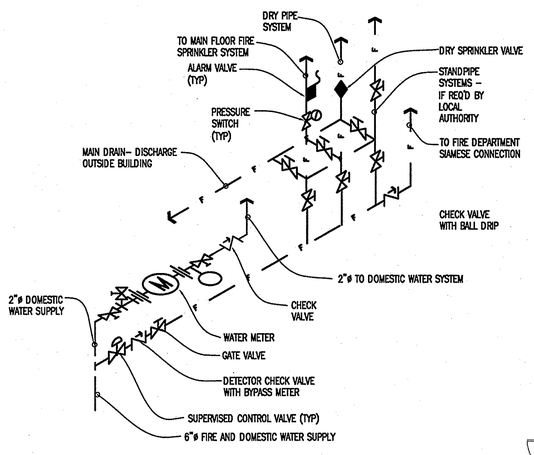

2 F1.1 **FIRE PROTECTION PIPING SCHEMATIC**

NO SCALE

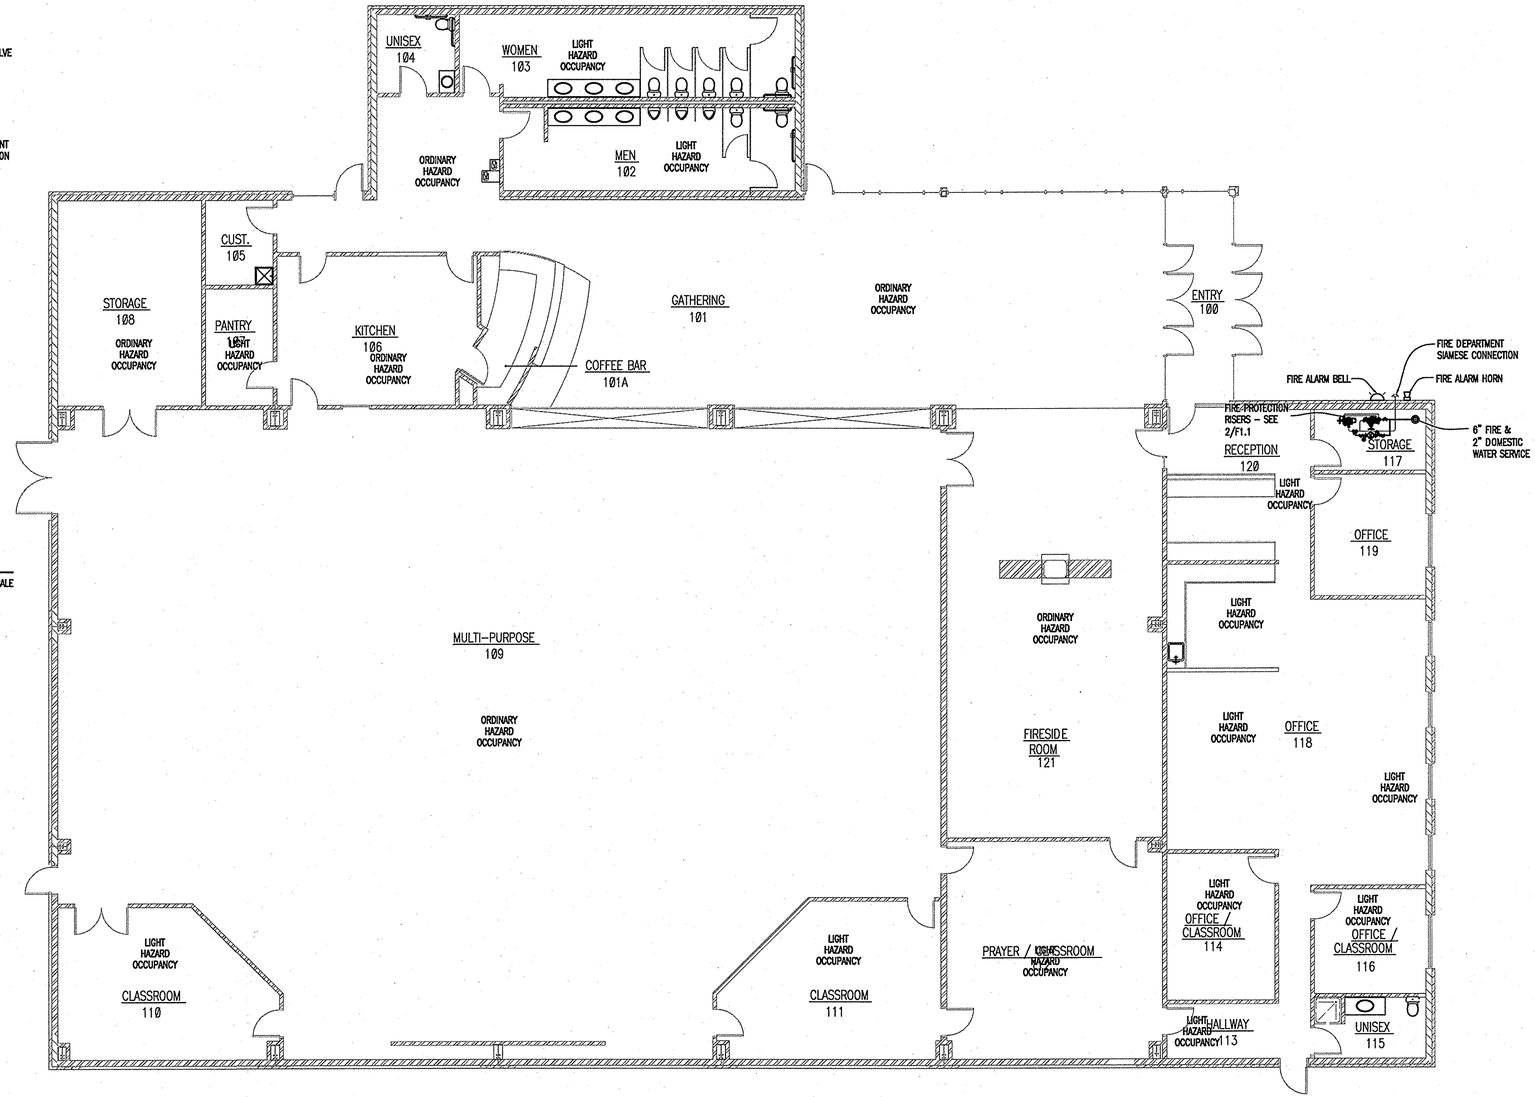

NORTH

1 F1.1 **FIRST FLOOR FIRE PROTECTION PLAN**

$\frac{1}{8}$"=1'–0"

NEGEN ARCHITECTS
STUDIO 22517 178th Ave. Suite 200
Cold Spring, Minnesota 56320
TELEPHONE 320.685.3304
FACSIMILE 320.685.4039

CONSULTANTS

DUFFY ENGINEERING AND ASSOCIATES, INC.
STRUCTURAL – CIVIL – SURVEYING – MECHANICAL – ELECTRICAL
350 Highway 10 South Suite 101 St.
Cloud, MN 56304
Phone: (320) 259-6575
Fax: (320) 259-6991
Email: mail@duffyeng.com

Mount Olivet Assembly of God
14201 Cedar Avenue South
Apple Valley, MN 55124
952.432.4332

REVISION	DATE

I hereby certify that this plan, specification or report was prepared by me or under my direct supervision and that I am a duly Licensed Engineer under the laws of the state of Minnesota.

Perry R. Nistler, P.E.

2-09-07 — Date

22468 — License No.

FIRE PROTECTION FLOOR PLAN

PROJECT NO.:	06752
SCALE:	1/8"=1'-0"
DATE:	2-09-07
DRAWN BY:	KLH
DRAWN BY:	PRN

F1.1

Duffy Project File: 27-06752-MF1.1

X:\REF ATTACHMENTS\ 6752\06Mk.dwg Fire Protection Plan.dwg 6752-R1(Mp).dwg