NEGEN
COMMERCIAL + RESIDENTIAL
ARCHITECTS
STUDIO : 22317 178th Ave.
CORRESPONDENCE : Suite 200
Cold Spring, Minnesota 56320
TELEPHONE : 320.685.3304
FACSIMILE : 320.685.4035
WEB : www.negenarchitects.com

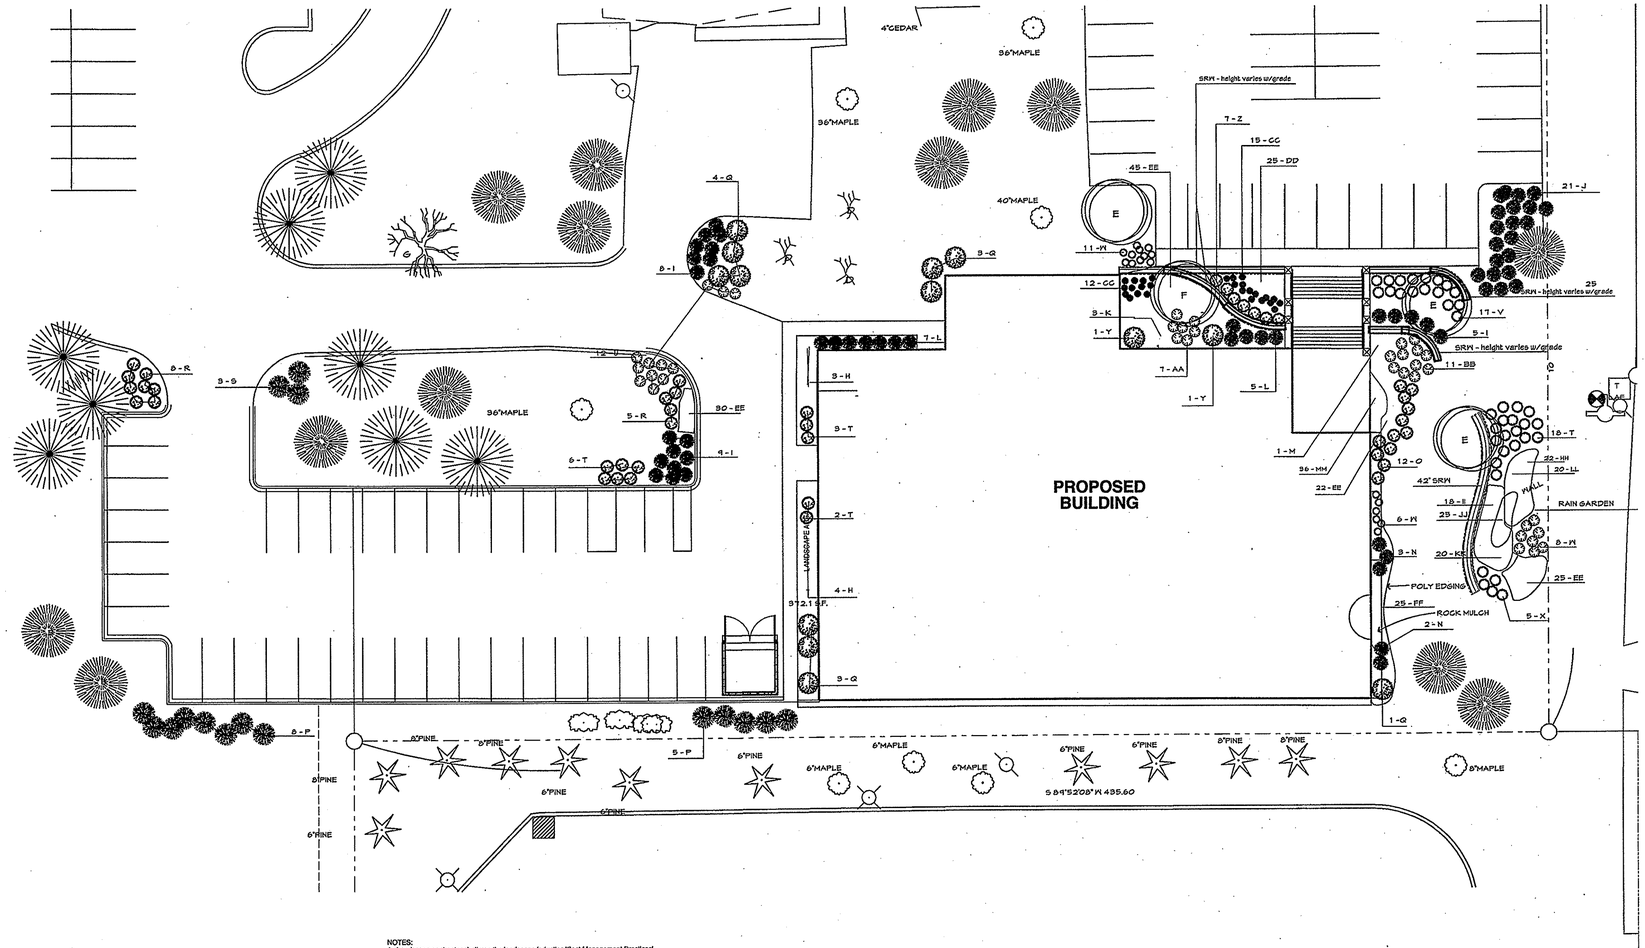

NOTES:
1. Landscape contractor shall use the landscape industries 'Best Management Practices' for installation of plant materials and hardscape materials.
2. Planting beds shall have 4" - 5" shredded bark mulch.
3. Maintenance strip and planting beds adjacent to building shall have 3" depth rock mulch over landscape fabric.
4. Edging at planting beds and maintenance strip shall be commercial grade poly edging.
5. Sod all non-planting areas disturbed by construction.
6. Planting layout at rain garden is schematic only. Final location of plant material will depend on grading and the location of the wet and upland zones.

1 LA1.1 **Landscape Plan**
Scale 1" = 20' - 0"

PLANT LIST

A - Black Hills Spruce	5' BB	7 ea
B - Colorado Blue Spruce	6' BB	6 ea
C - Norway Pine	7' BB	8 ea
D - Greenspire Linden	2" BB	3 ea
E - River Birch (clump)	10' BB	9 ea
F - Japanese Tree Lilac 'Ivory Silk'	2" BB	1 ea
G - Red Sunset Maple	2" BB	1 ea
H - Techney Arborvitae	4' BB	7 ea
I - Scandia Juniper	5 gal	22 ea
J - Grey Owl Juniper	5 gal	21 ea
K - Broadmoor Juniper	5 gal	3 ea
L - Taunton Yew	5 gal	12 ea
M - Birds Nest Spruce	5 gal	1 ea
N - Dwf Norway Spruce	5 gal	5 ea
O - Slowmound Mugho Pine	5 gal	12 ea
P - Baileys Red Twig Dogwood	5 gal	13 ea
Q - Miss Kim Lilac	5 gal	11 ea
R - Dwf European Viburnum	5 gal	13 ea
S - Dwf Pfitzer Juniper	5 gal	3 ea
T - A M Spirea	3 gal	24 ea
U - Endless Summer Hydrangea	3 gal	12 ea
V - Japanese Alpine Spirea	2 gal	17 ea
W- Pink Parasols Spirea	2 gal	25 ea
X - Annabell Hydrangea	3 gal	5 ea
Y - Red Gnome Dogwood	3 gal	2 ea
Z - ChicagoLand Green Boxwood	2 gal	7 ea
AA - Ostrich Fern	1 gal	7 ea
BB - Miscanthus Flame Grass	1 gal	11 ea
CC - Fair Maiden Hosta	1 gal	27 ea
DD - Color Flash Astilbe	1 gal	25 ea
EE - Stella-de-Oro Daylily	1 gal	122 ea
FF - Purple Coneflower	1 gal	24 ea
GG - Autumn Joy Sedum	1 gal	35 ea
HH - Happy Returns Daylily	1 gal	22 ea
II - Ox-eye Sunflower	1 gal	18 ea
JJ - Blue Flag Iris	1 gal	25 ea
KK - New England Aster	1 gal	20 ea
LL - Blue Lobelia	1 gal	20 ea
MM - Blue Vervain	1 gal	36 ea

Mount Olivet
Assembly of God
14201 Cedar Avenue South
Apple Valley, MN 55124
952.432.4332

REVISION	DATE

I hereby certify that this plan, specification, or report was prepared by me or under my direct supervision and that I an a duly Licensed Architect under the laws of the State of Minnesota.
Print Name:
Signature:
Date: 2.13.07 License No: 21402

Landscape Plan

COMM. NO.:	50714
SCALE:	---
DATE:	FEBRUARY 13, 2007
DRAWN BY:	---

BID DOCUMENTS

LA1.1