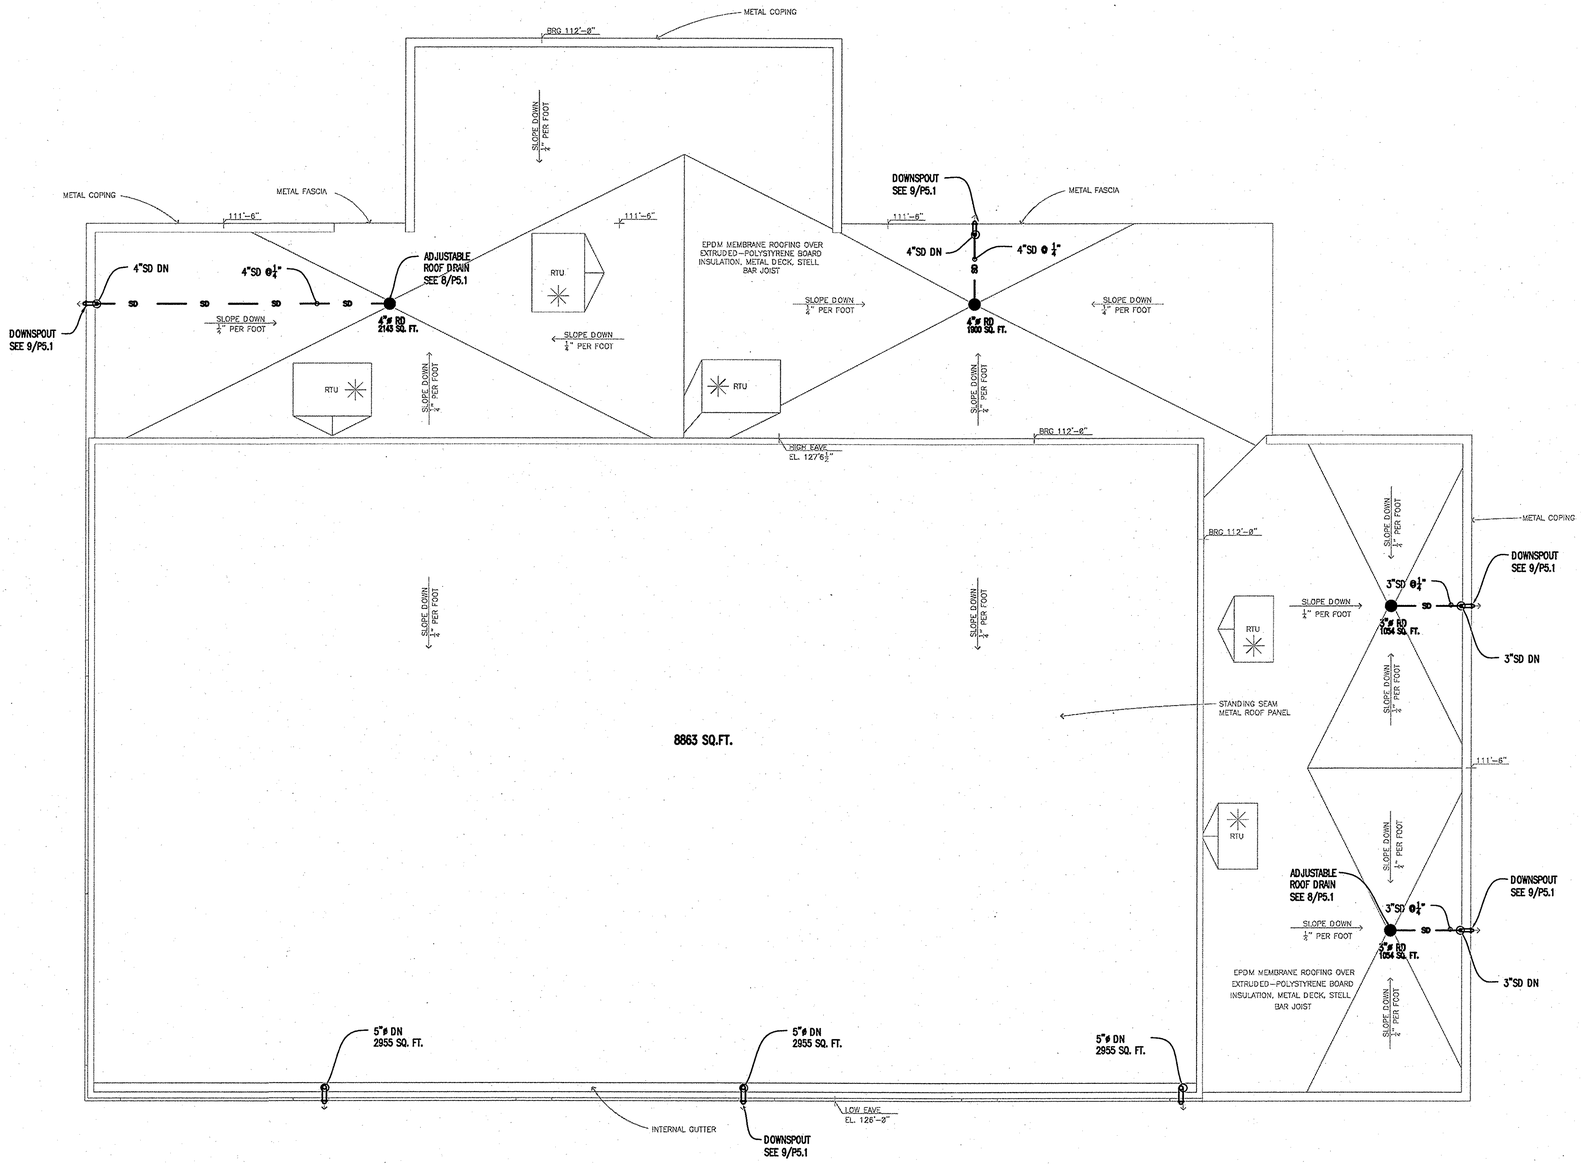

NORTH

1 / P1.2 **ROOF DRAINAGE PLAN**

$\frac{1}{8}$"=1'-0"

NEGEN ARCHITECTS
STUDIO 22517 178th Ave. Suite 200
Cold Spring, Minnesota 56320
TELEPHONE 320.685.3304
FACSIMILE 320.685.4039

CONSULTANTS

DUFFY ENGINEERING AND ASSOCIATES, INC.
STRUCTURAL - CIVIL - SURVEYING - MECHANICAL - ELECTRICAL
330 Highway 10 South Suite 101 St. Cloud, MN 56304
Phone: (320) 259-6575
Fax: (320) 259-6991
Email: mail@duffyeng.com

Mount Olivet Assembly of God
14201 Cedar Avenue South
Apple Valley, MN 55124
952.432.4332

REVISION	DATE

I hereby certify that this plan, specification or report was prepared by me or under my direct supervision and that I am a duly Licensed Engineer under the laws of the state of Minnesota.

Perry R. Nistler, P.E.

2-09-07 — Date

22468 — License No.

ROOF DRAINAGE PLAN

PROJECT NO.:	06752
SCALE:	AS NOTED
DATE:	2-09-07
DRAWN BY:	JRM
DRAWN BY:	KLH/PRN

P1.2

Duffy Project File: 27-06752-MP1.2

M:\2006\6752 - Mount Olivet\Mount Olivet\Sheets\Plumbing\P1.2 ROOF DRAINAGE PLAN.dwg, 2/27/2007 10:23:52 AM, 1:1, JRM