WALL TYPES

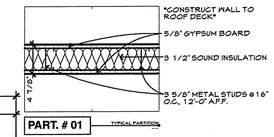

PART. # 01

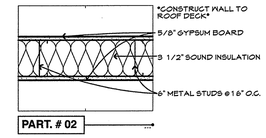

PART. # 02

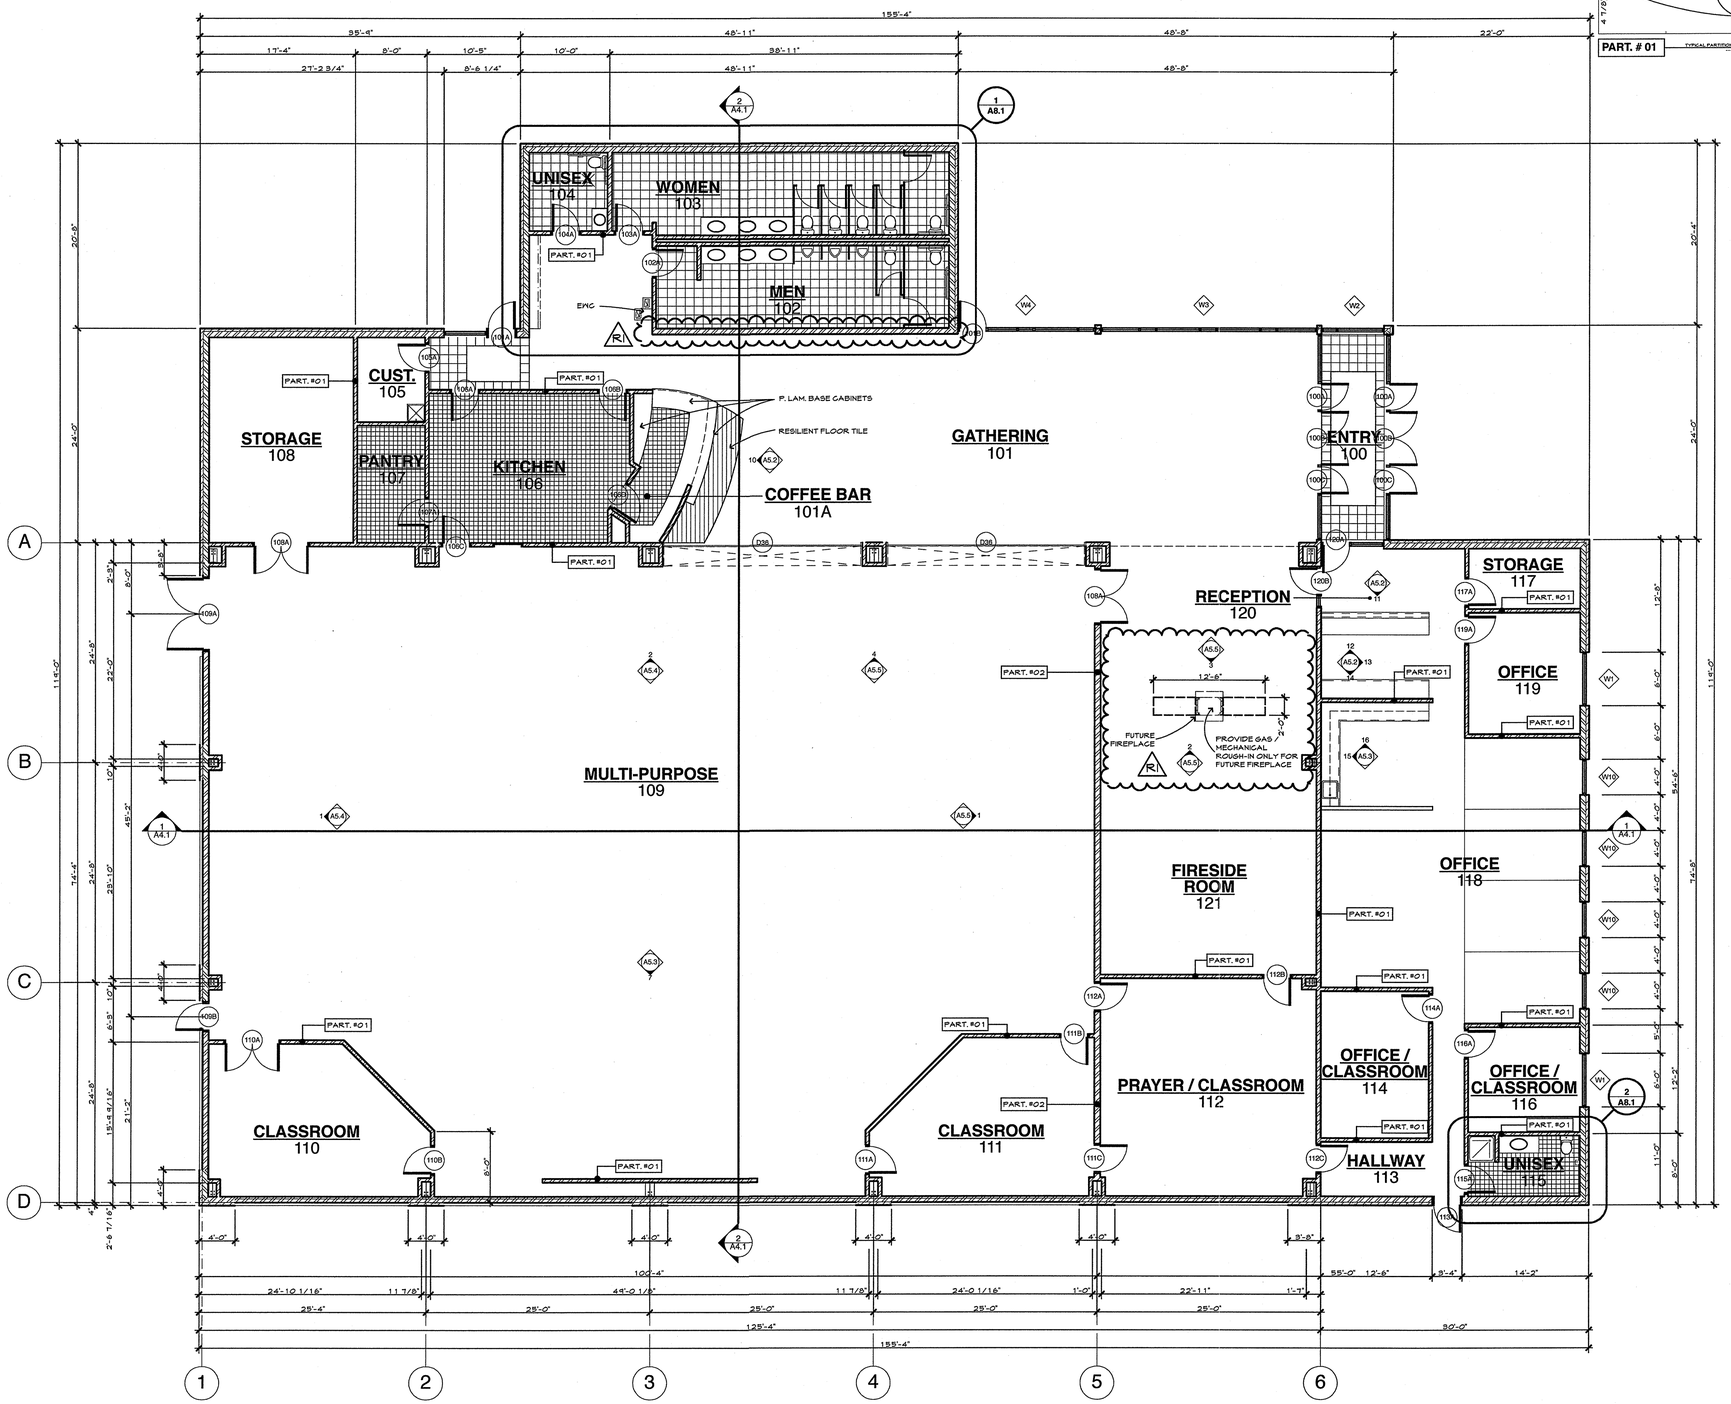

1 A2.1 **Floor Plan**

Scale 1/8" = 1' - 0"

15,772.814 sq ft

NEGEN COMMERCIAL + RESIDENTIAL ARCHITECTS

STUDIO: 22517 178th Ave.
CORRESPONDENCE: Suite 200
Cold Spring, Minnesota 56320
TELEPHONE: 320.685.3304
FACSIMILE: 320.685.4009
WEB: www.negenarchitects.com

Mount Olivet Assembly of God
14201 Cedar Avenue South
Apple Valley, MN 55124
952.432.4332

REVISION	DATE
R 1	JUNE 20, 2007

I hereby certify that this plan, specification, or report was prepared by me or under my direct supervision and that I am a duly Licensed Architect under the laws of the State of Minnesota.

Print Name:

Signature:

Date: February 13, 2007 License No: 41402

Floor Plan

COMM. NO.:	50714
SCALE:	---
DATE:	FEBRUARY 13, 2007
DRAWN BY:	---

BID DOCUMENTS

A2.1