WALL TYPES

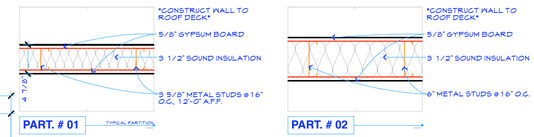

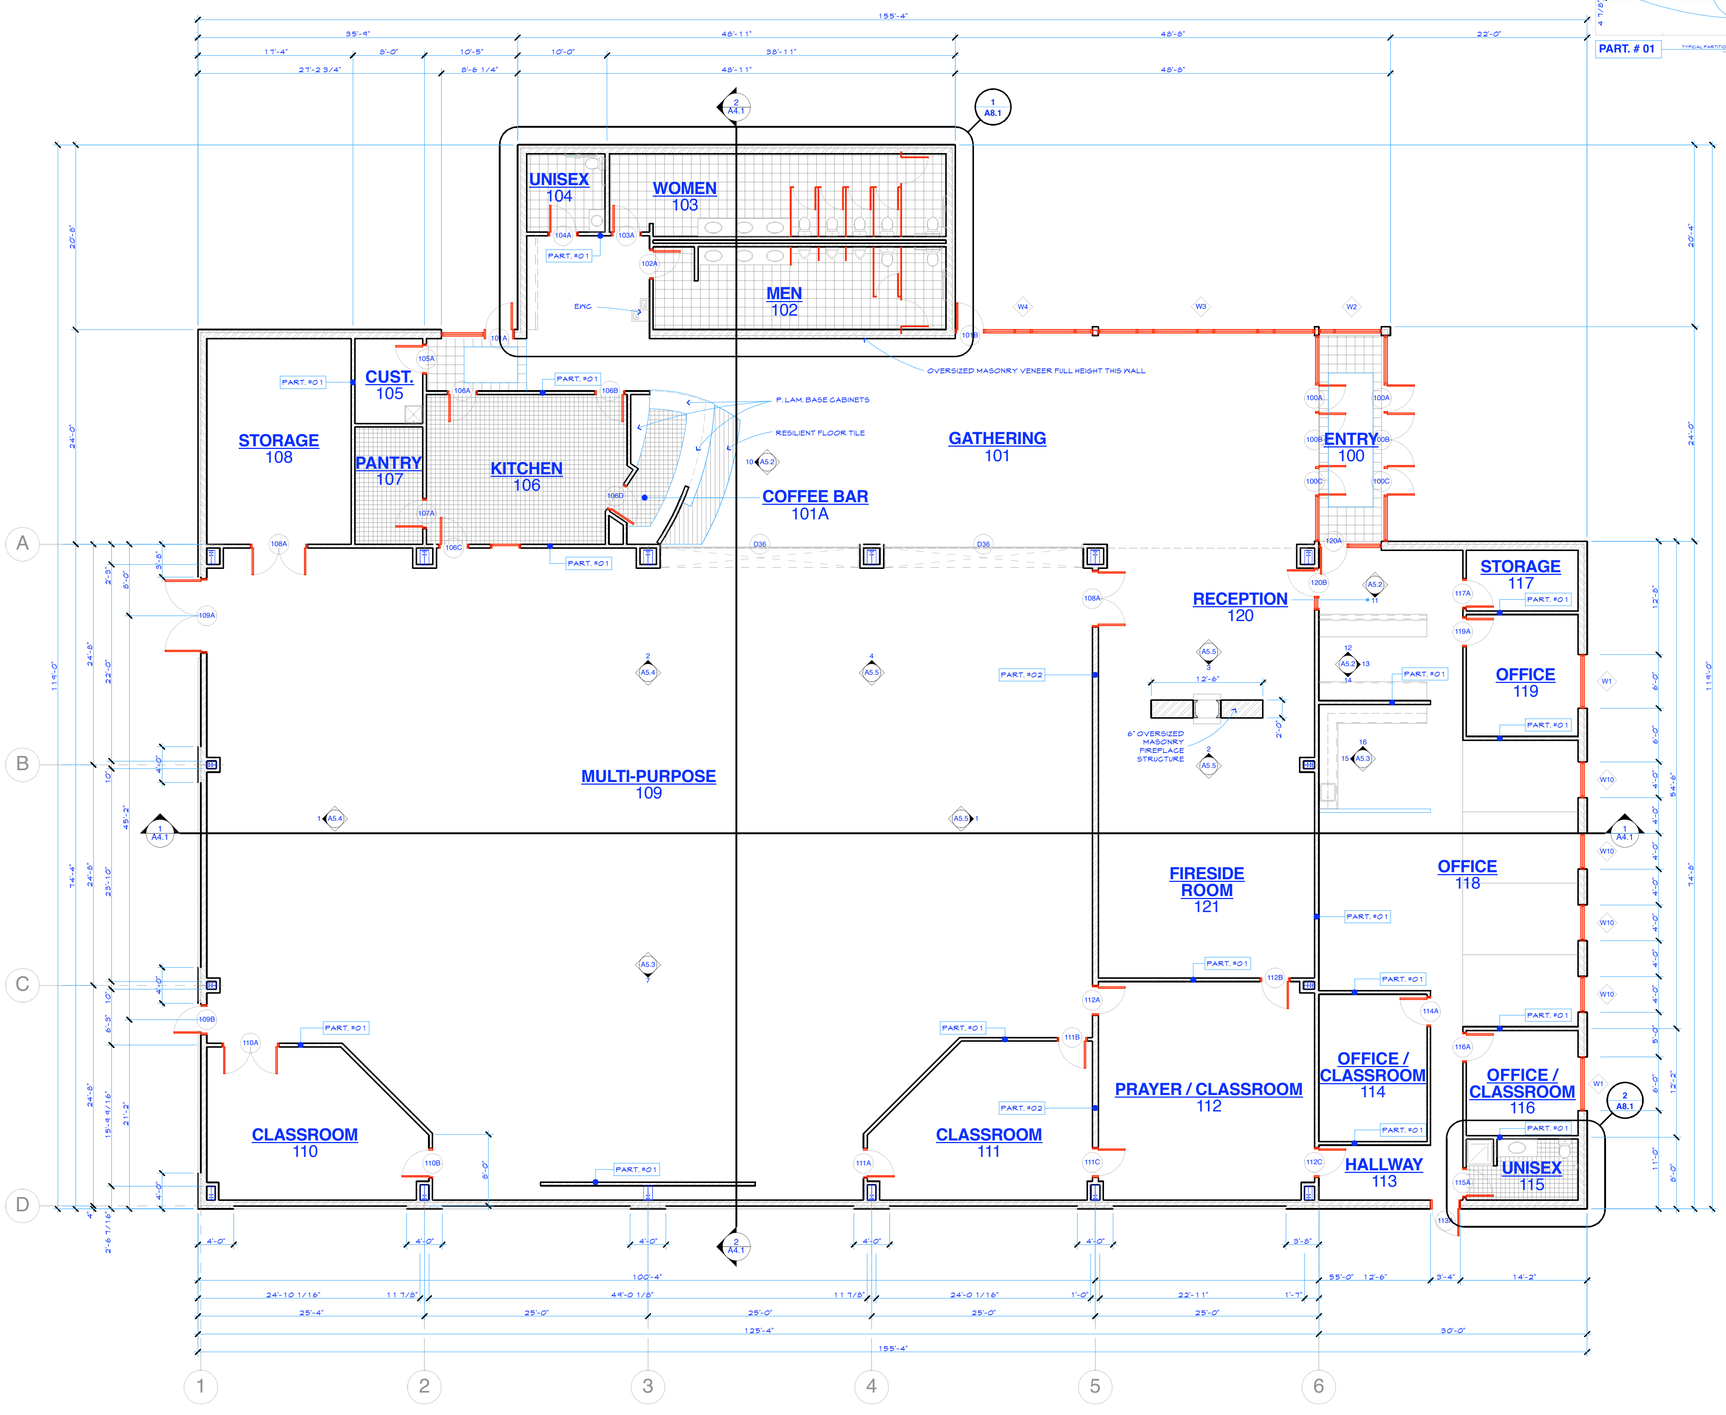

1 A2.1 **Floor Plan**

Scale 1/8" = 1' - 0"

NEGEN COMMERCIAL + RESIDENTIAL ARCHITECTS

STUDIO 22517 178th Ave.
CORRESPONDENCE Suite 200
Cold Spring, Minnesota 56320
TELEPHONE 320.685.3304
FACSIMILE 320.685.4039
WEB www.negenarchitects.com

Mount Olivet Assembly of God
14201 Cedar Avenue South
Apple Valley, MN 55124
952.432.4332

REVISION	DATE

I hereby certify that this plan, specification, or report was prepared by me or under my direct supervision and that I an a duly Licensed Architect under the laws of the State of Minnesota.
Print Name:
Signature:

Date: February 13, 2007 License No: 41402

Floor Plan

COMM. NO.:	50714
SCALE:	---
DATE:	FEBRUARY 13, 2007
DRAWN BY:	---

BID DOCUMENTS

A2.1